FLOOR PLAN LEGEND:

NEW WALL TO BE 3-5/8" 25 GAUGE METAL STUDS W/ 5/8" GYP. BD. BOTH SIDES. SPACING OF STUDS TO MATCH BUILDING STANDARD

EXISTING WALL

DEMO WALL

NEW 1-HOUR FIRE PARTITION TO DECK

EXISTING DOOR WITH EXISTING HARDWARE

DEMO DOOR

(A) NEW OR RELOCATED 3'-0" BUILDING STANDARD DOOR WITH LEVER HARDWARE

(B) NEW OR RELOCATED 3'-0" BUILDING STANDARD DOOR WITH LEVER HARDWARE AND PRIVACY LOCK

(C) NEW OR RELOCATED 3'-0" BUILDING STANDARD DOUBLE DOOR WITH LEVER HARDWARE

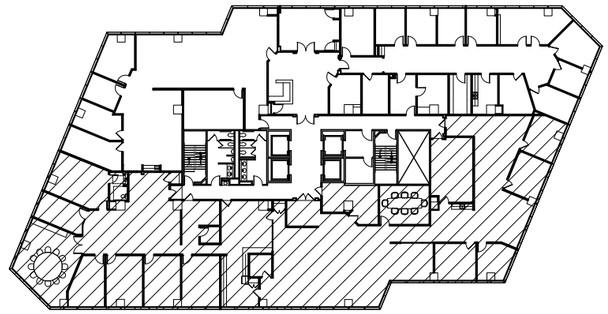

B KEY PLAN

SCALE: N.T.S.

NORTH

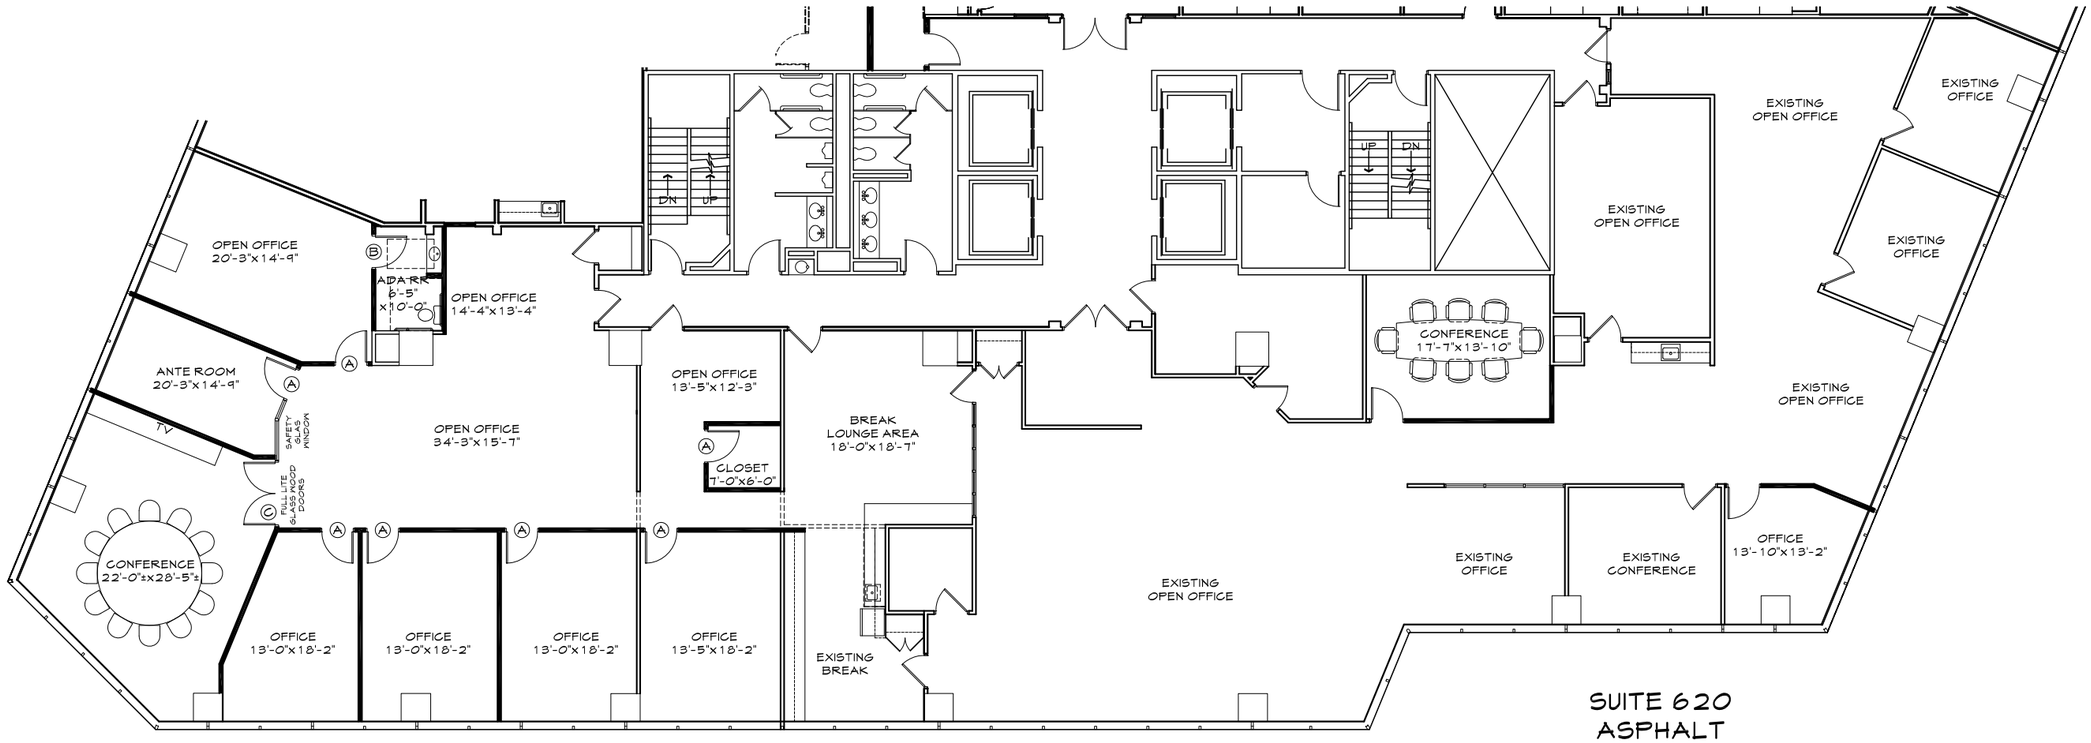

SUITE 620
ASPHALT
EXPANSION
3043 RSF

A FLOOR PLAN

SCALE: N.T.S.

NORTH

KKT
ARCHITECTURE \ INTERIORS \ ENGINEERI

KKT ARCHITECTS, INC.
2200 SOUTH UTICA PLACE, SUITE 200
TULSA, OKLAHOMA 74114
[P] 918.744.4270 \ [F] 918.744.7849
WWW.KKTARCHITECTS.COM
C OF A #534 6/30/19

ASPHALT EXPANSION SUITE 620

RICHMOND PLAZA 6TH FLOOR

CASE & ASSOCIATES

10.12.17	·	
11.08.17	·	#1 - ELS
01.05.18	·	#2 - ELS
01.22.18	·	#3 - ELS

SPACE PLAN

S.1